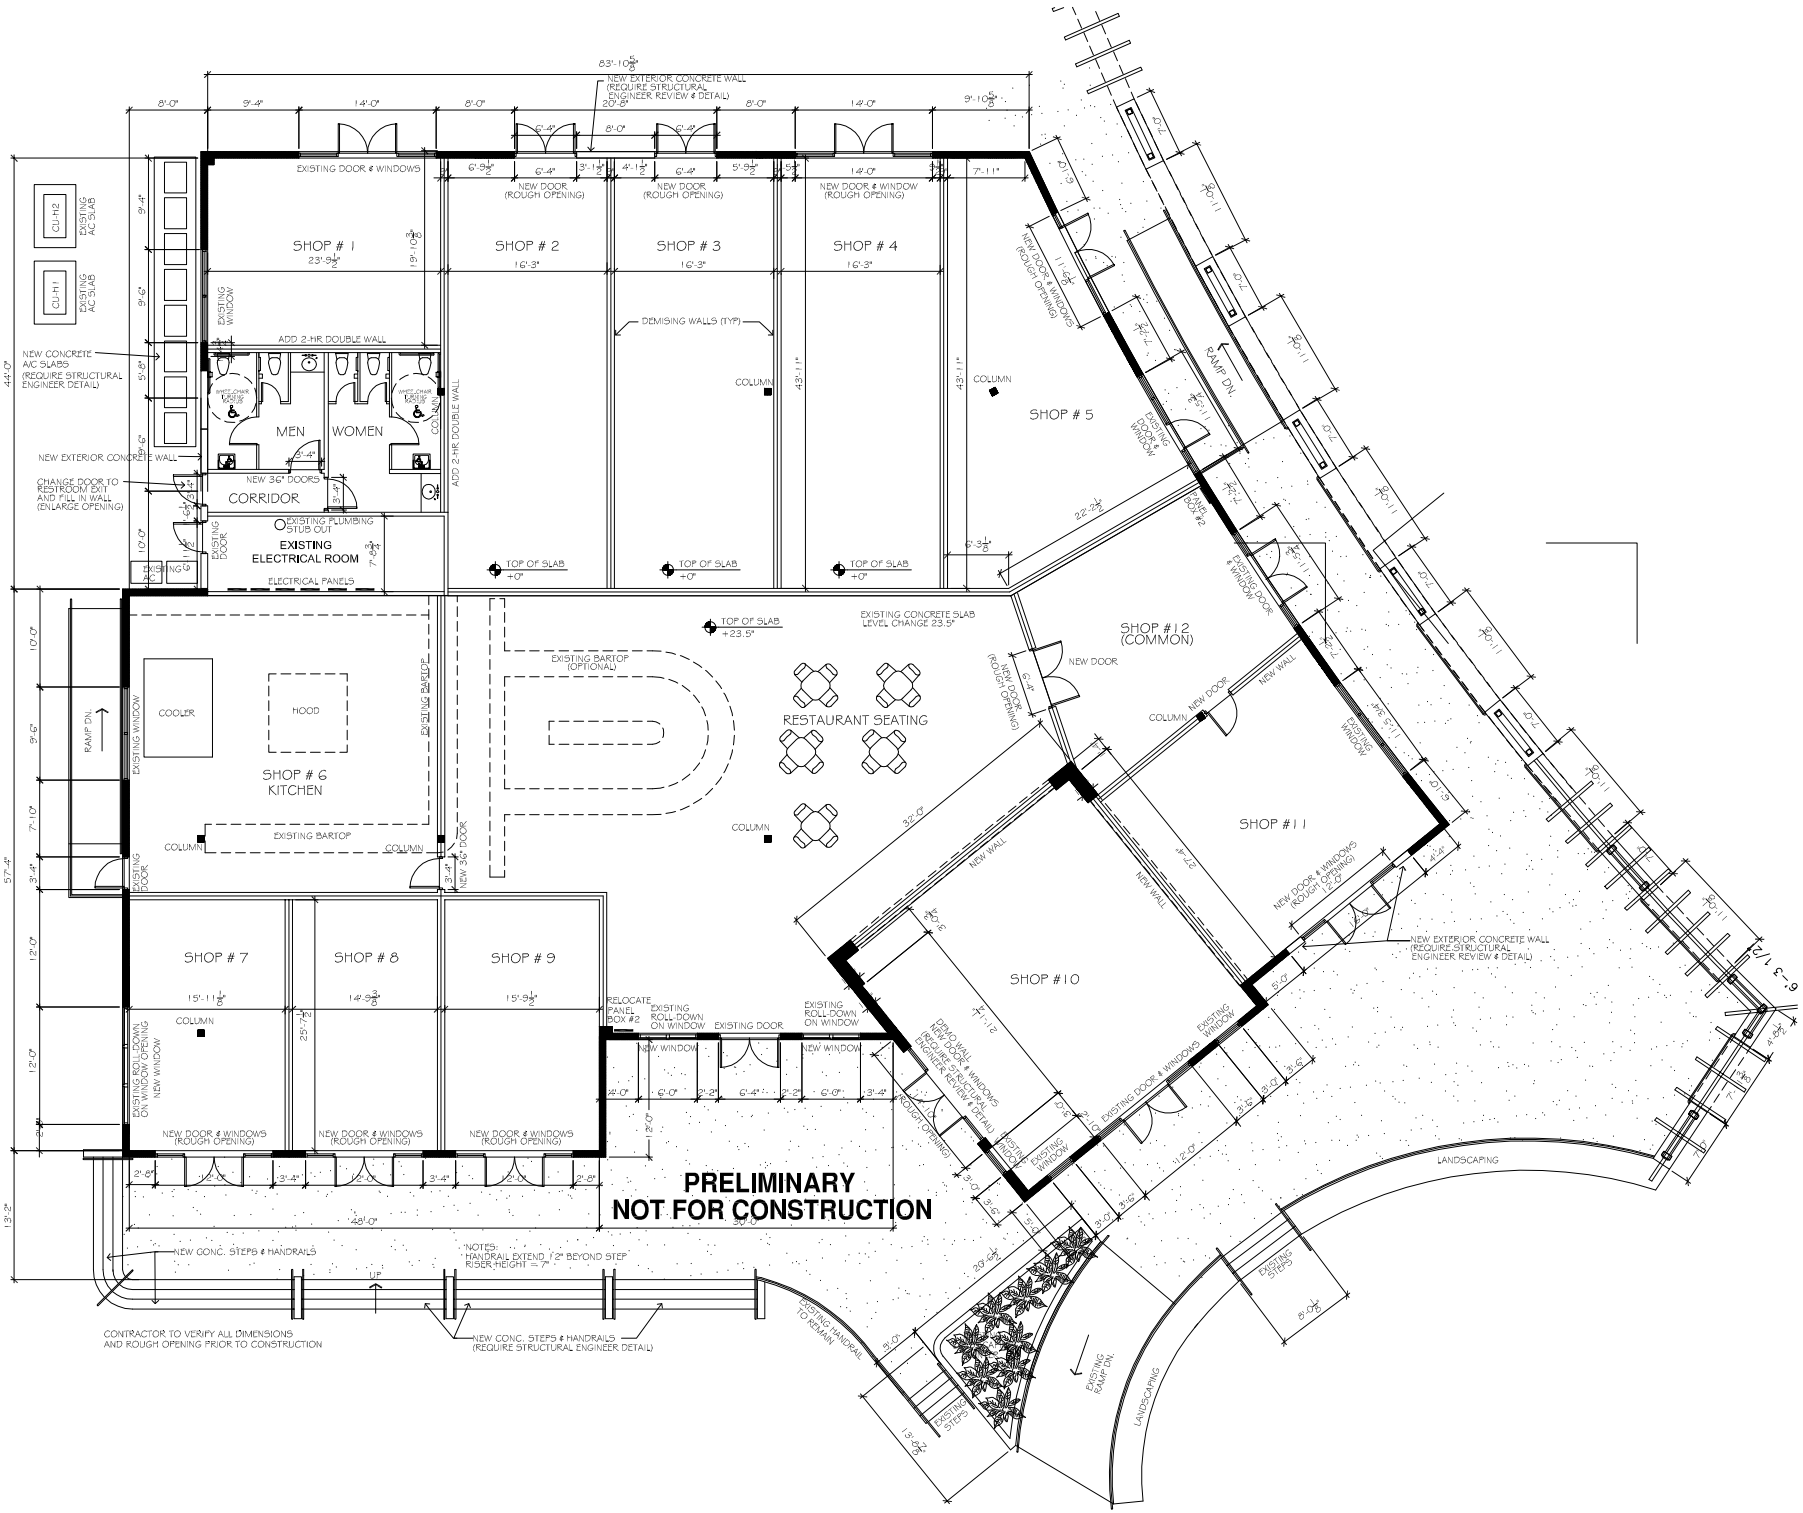
SHOP # 1
SHOP # 2
SHOP # 3
SHOP # 4
SHOP # 5
SHOP # 6
KITCHEN
SHOP # 7
SHOP # 8
SHOP # 9
SHOP #10
SHOP #11
SHOP #12
(COMMON)
MEN
WOMEN
CORRIDOR
EXISTING
ELECTRICAL ROOM
RESTAURANT SEATING
COOLER
HOOD
EXISTING BARTOP
EXISTING BARTOP
(OPTIONAL)
RAMP DN.
LANDSCAPING
EXISTING
RAMP DN.
EXISTING
STEPS
PRELIMINARY
NOT FOR CONSTRUCTION
CONTRACTOR TO VERIFY ALL DIMENSIONS
AND ROUGH OPENING PRIOR TO CONSTRUCTION
NEW CONC. STEPS & HANDRAILS
(REQUIRE STRUCTURAL ENGINEER DETAIL)
NOTES:
HANDRAIL EXTEND 1'-0" BEYOND STEP
RISER HEIGHT = 7"
NEW EXTERIOR CONCRETE WALL
(REQUIRE STRUCTURAL
ENGINEER REVIEW & DETAIL)
NEW CONCRETE
A/C SLABS
(REQUIRE STRUCTURAL
ENGINEER DETAIL)
EXISTING
A/C SLAB
CU-H2
CU-H1
EXISTING DOOR & WINDOWS
NEW DOOR
(ROUGH OPENING)
NEW DOOR & WINDOW
(ROUGH OPENING)
DEMISING WALLS (TYP)
ADD 2-HR DOUBLE WALL
NEW EXTERIOR CONCRETE WALL
CHANGE DOOR TO
RESTROOM EXIT
AND FILL IN WALL
(ENLARGE OPENING)
NEW 36" DOORS
EXISTING PLUMBING
STUB OUT
ELECTRICAL PANELS
TOP OF SLAB
+0"
TOP OF SLAB
+23.5"
EXISTING CONCRETE SLAB
LEVEL CHANGE 23.5"
EXISTING WINDOW
EXISTING DOOR
NEW 36" DOOR
EXISTING ROLL-DOWN
ON WINDOW OPENING
NEW WINDOW
NEW DOOR & WINDOWS
(ROUGH OPENING)
RELOCATE
PANEL
BOX #2
EXISTING
ROLL DOWN
ON WINDOW
EXISTING DOOR
NEW WINDOW
DEMO WALL
NEW DOOR & WINDOWS
(REQUIRE STRUCTURAL
ENGINEER REVIEW & DETAIL)
EXISTING DOOR & WINDOWS
NEW WALL
NEW DOOR
COLUMN
EXISTING
WINDOW
EXISTING DOOR
WINDOW
EXISTING DOOR
& WINDOW
RAMP DN.
EXISTING BARTOP
EXISTING CONCRETE
RAMP
COPING HANDRAIL
TO REMAIN
EXISTING
STEPS
EXISTING
RAMP DN.
LANDSCAPING